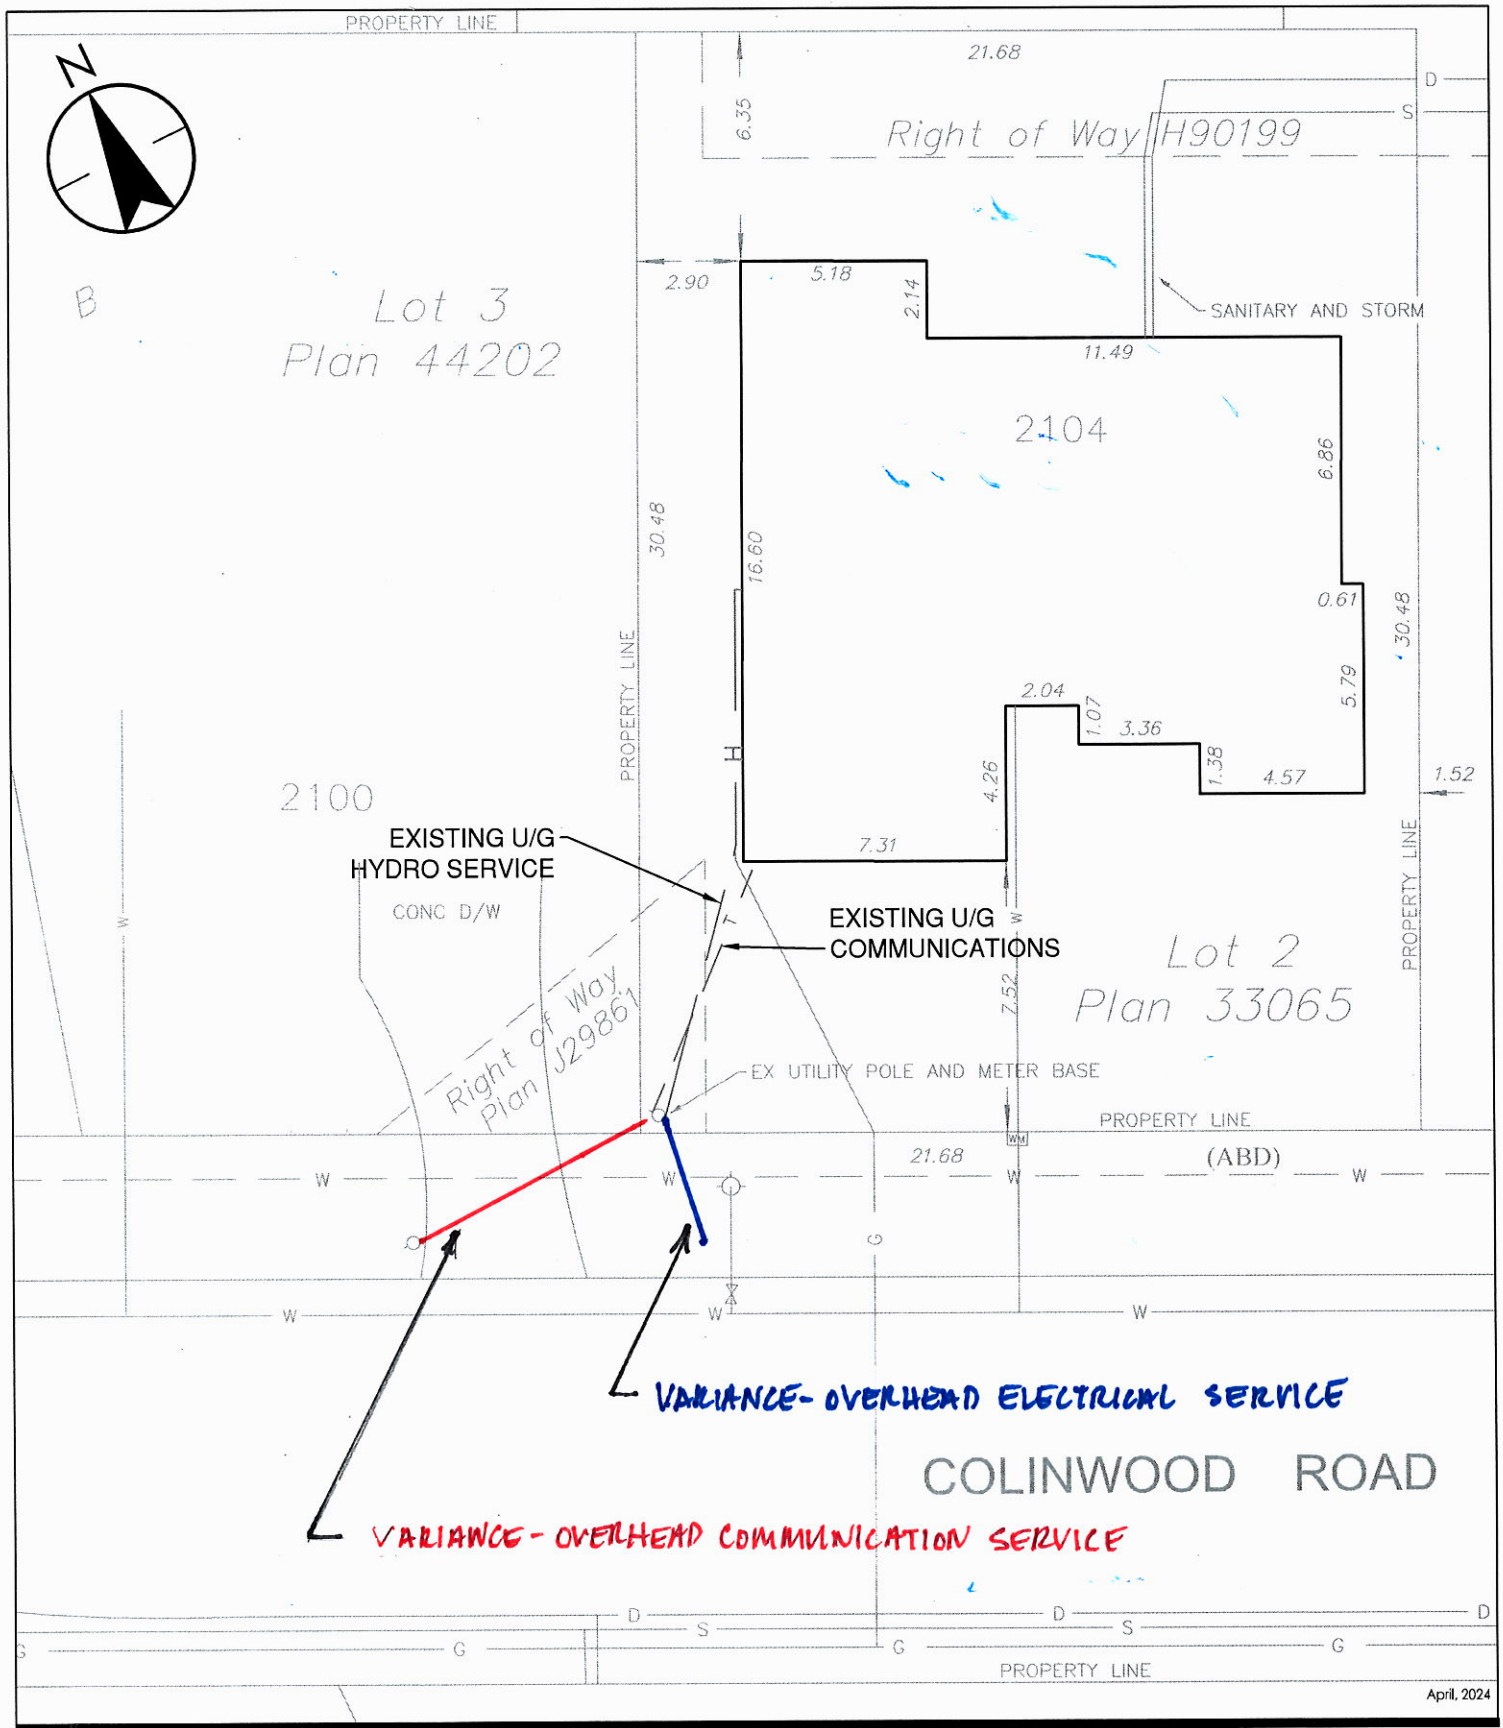

Client/Project

2104 COLINWOOD ROAD
SIDNEY BC

Figure No.

Title

0 2 6 10m

1:200